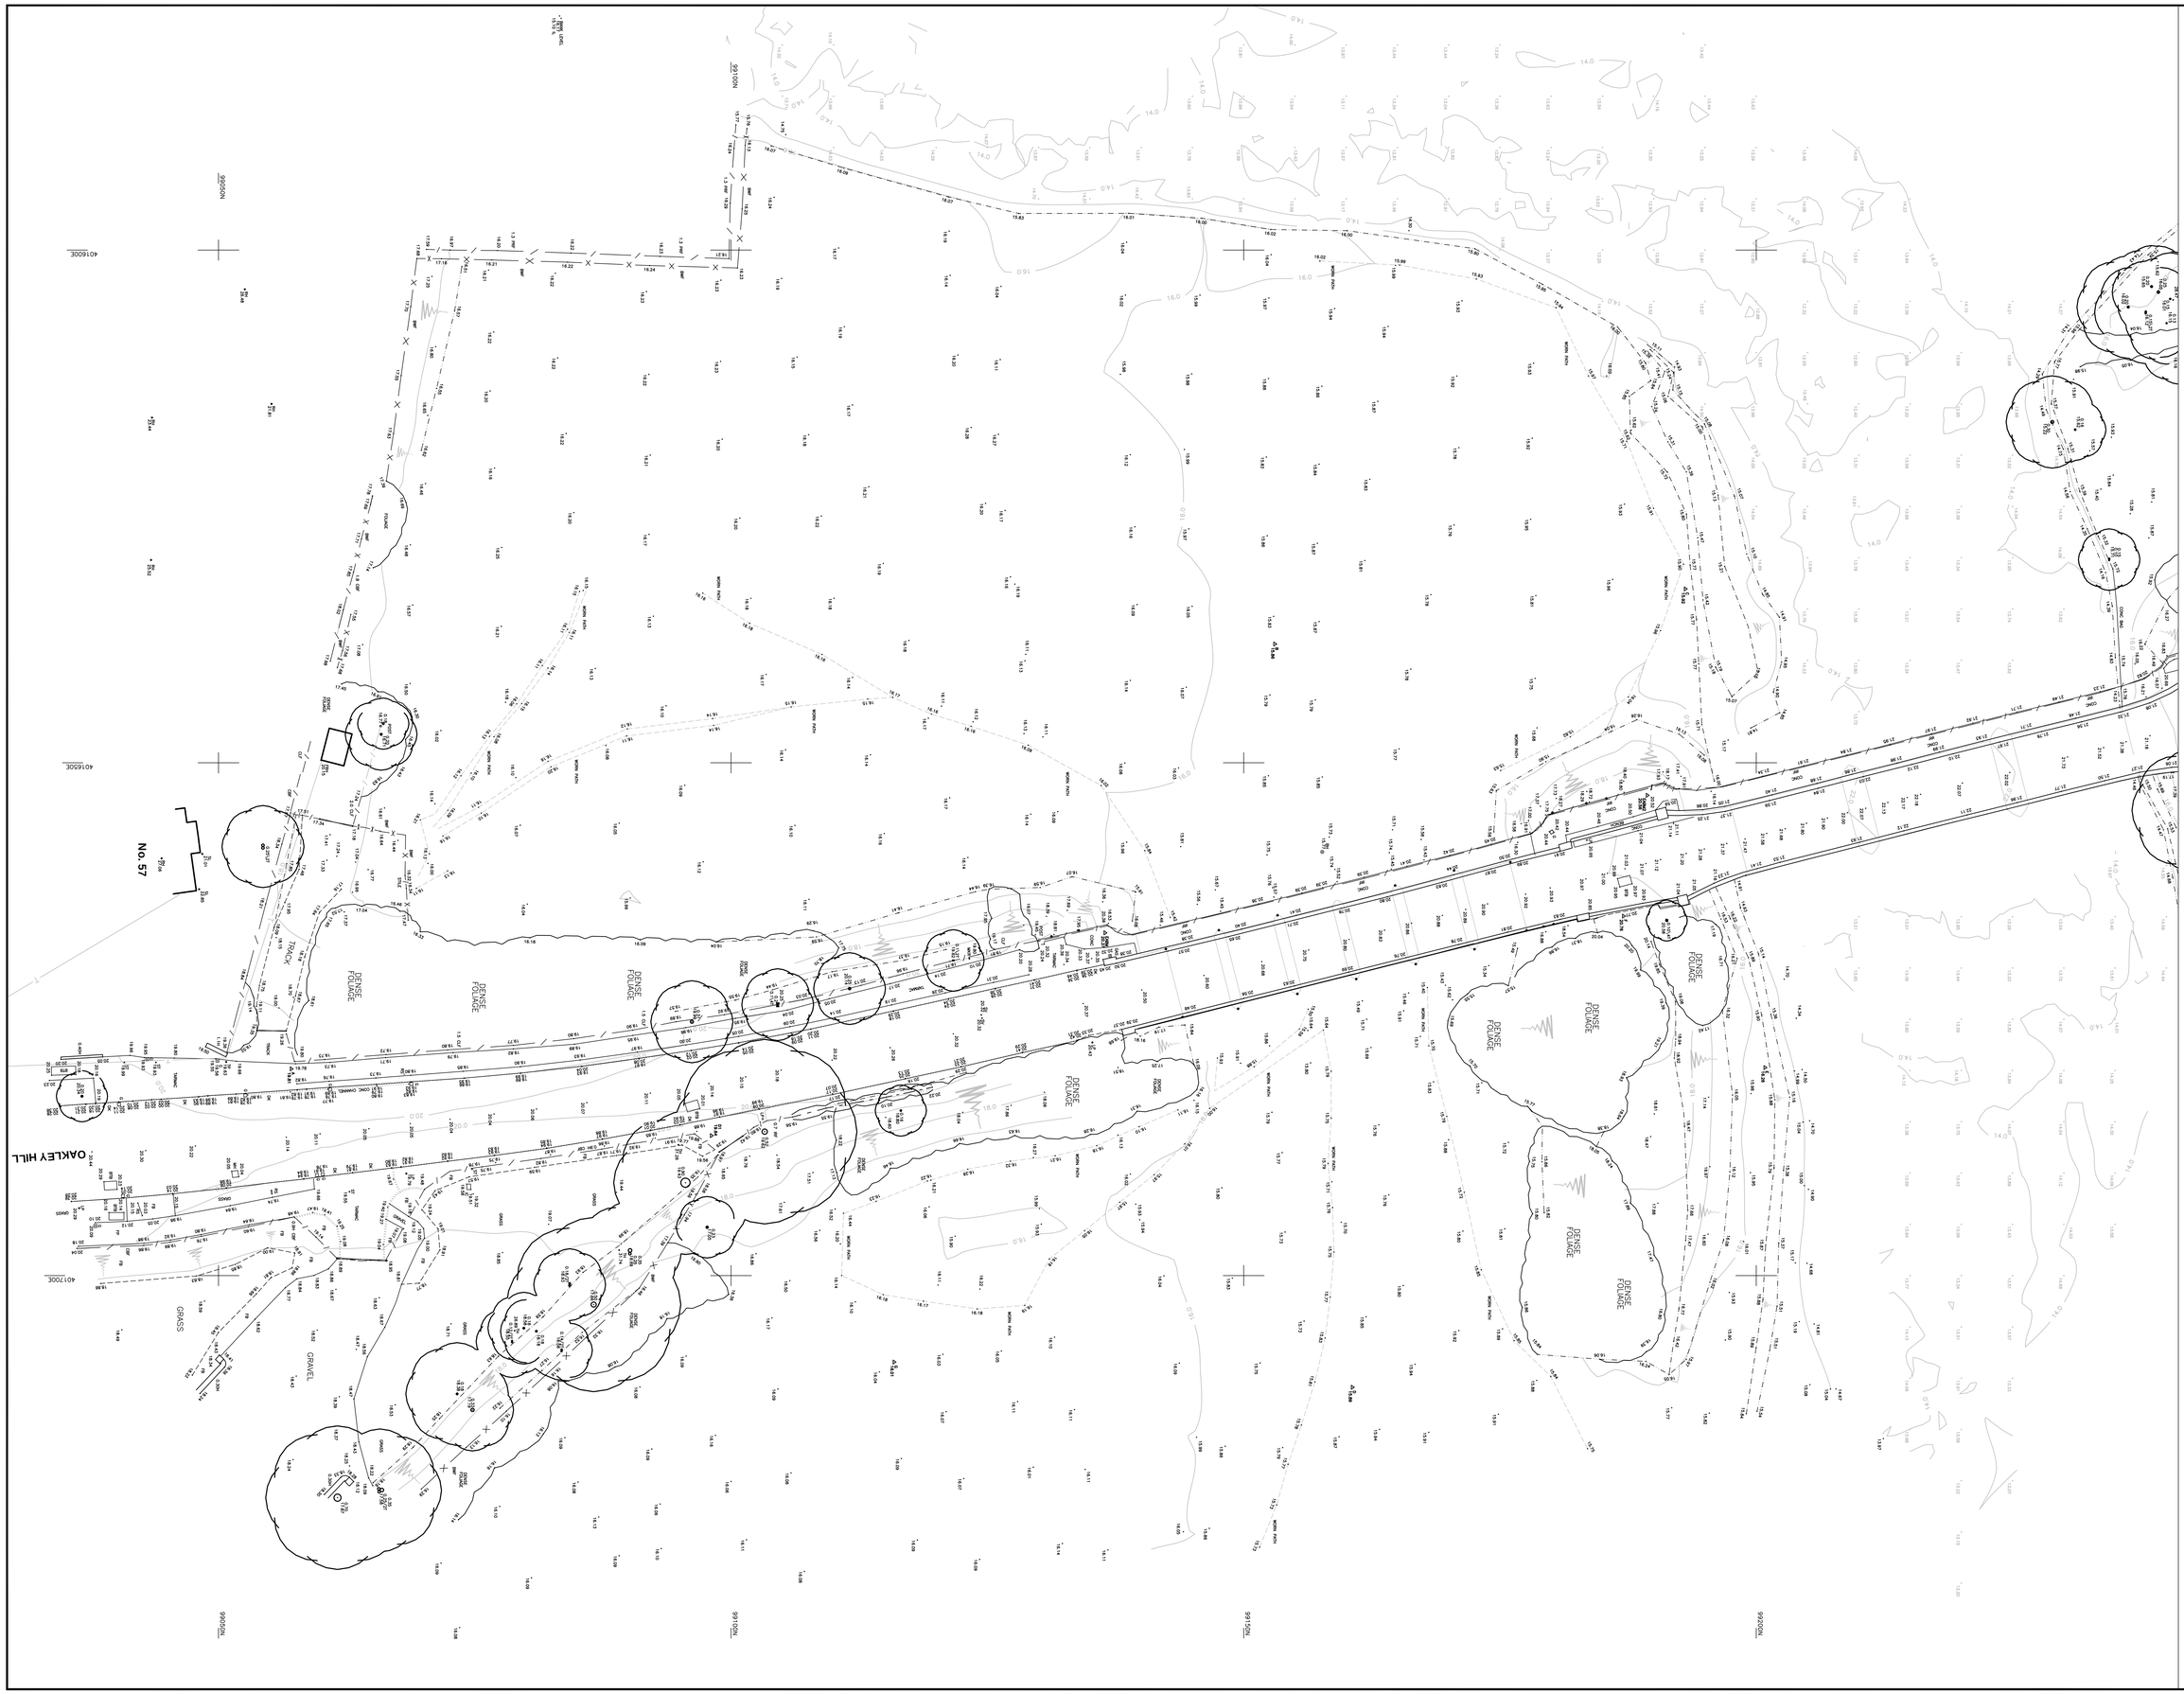


## STATION LISTING

| STN ID | EASTING | NORTHING | LEVEL | TYPE |
|---|---|---|---|---|
| A | 401679.84 | 99057.09 | 19.81 | PK |
| A1 | 401695.30 | 99027.88 | 20.38 | PK |
| B | 401638.61 | 99160.07 | 15.80 | PEG |
| C | 401733.99 | 99163.07 | 15.89 | PEG |
| D | 401710.89 | 99160.60 | 15.89 | PEG |
| D1 | 401686.35 | 99098.07 | 19.64 | HILT1 |
| E | 401678.72 | 99200.85 | 16.26 | PEG |
| EABM | 401666.57 | 99136.47 | 20.37 | EABM |
| EABM2 | 401653.17 | 99189.36 | 20.56 | EABM |
| F | 401664.94 | 99187.04 | 20.76 | PEG |
| G | 401708.43 | 99115.90 | 16.01 | PEG |
| H | 401641.46 | 99243.03 | 20.62 | PK |
| IC1 | 401605.91 | 99252.42 | 16.07 | TMP |
| J | 401621.32 | 99317.27 | 16.63 | PK |
| K | 401585.23 | 99325.87 | 18.05 | PK |
| L | 401522.98 | 99377.15 | 18.23 | PK |
| X | 401603.27 | 99306.21 | 17.76 | PEG |
| Y | 401587.92 | 99294.15 | 16.88 | PEG |
| Z1 | 401581.32 | 99274.15 | 16.84 | PEG |

## DATUM DETAILS

OSGB36, VIA ETRS89 - OSTN02, FLAT PLANE ABOUT CONTROL CENTROID
E : 401663.42, N : 99177.61
OS NETWLYN, VIA ETRS89 - OSGM02

## LEGEND

| | |
|---|---|
| AOD | ABOVE ORDNANCE DATUM |
| AV | AIR VALVE |
| B | BOLLARD |
| BH | BOREHOLE |
| BB | BELISHA BEACON |
| BC | BRITISH TELECOM COVER |
| BTB | BRITISH TELECOM JUNC BOX |
| BS | BUS STOP |
| CATV | CABLE TELEVISION COVER |
| CONC | CONCRETE |
| CPS | CONCRETE PAVING SLABS |
| DK | DROP KERB |
| DP | DOWNPIPE |
| ECB | ELECTRICITY CONTROL BOX |
| ELCP | ELECTRICITY CABLE PIT |
| ELM | ELECTRIC MAST |
| ERC | EARTH ROD COVER |
| FH | FIRE HYDRANT |
| FB | FLOWER BED |
| FL | FLOOR LEVEL |
| FP | FLAG POLE / FLAG POLE |
| GP | GATE POST |
| GV | GAS VALVE |
| G | GULLEY |
| IC | INSPECTION COVER |
| LT | LIGHT (Species if shown) |
| LH | LAMP HOLE (Dia of hole) / (No. of hole) |
| LP | LAMP POST Approx. Height (if shown) |
| MH | MANHOLE |
| MHP | MANHOLE POST |
| NAP | NAMEPLATE PLATE |
| OSBM | O.S. BENCHMARK |
| PCE | PRE-CAST CONCRETE EDGING |
| PCK | PRE-CAST CONCRETE KERBS |
| PM | PARKING METER |
| RE | RODDING EYE |
| RS | ROAD SIGN |
| RWP | RAINWATER DOWNPIPE |
| S | SIGN POST |
| SA | SURVEY STATION |
| STP | STOP POST |
| ST | STOP VALVE/COCK |
| TAP | WATER TAP/STANDPIPE |
| TBM | TEMPORARY BENCHMARK |
| TCB | TELEPHONE CALL BOX |
| TH | TRIAL HOLE |
| TL | TRAFFIC LIGHT |
| TP | TELEGRAPH POLE |
| TR | TRAP/GRID |
| WL | WATER LEVEL |
| WM | WATER METER |
| WMSV | WATER METER/STOP VALVE |
| WO | WASH OUT |
| WT | WATER TROUGH |

### TREES

| | |
|---|---|
| ALD | ALDER |
| BCH | BEECH |
| CED | CEDAR |
| CHY | CHERRY |
| CHS | CHESTNUT |
| CYP | CYPRESS |
| ELM | ELM |
| HAW | HAWTHORN |
| HLY | HOLLY |
| HCH | HORSE CHESTNUT |
| LAB | LABURNUM |
| LAR | LARCH |
| LIM | LIME |
| MPL | MAPLE |
| OAK | OAK |
| POP | POPLAR |
| RWN | ROWAN |
| SIB | SILVER BIRCH |
| SPR | SPRUCE |
| SWC | SWEET CHESTNUT |
| SYC | SYCAMORE |
| WLW | WILLOW |
| UNK | SPECIES UNKNOWN |

CNK
0.12ST

### BUILDING

| | |
|---|---|
| RH | RIDGE HEIGHT |
| SL | SOFFIT LEVEL |
| EL | EAVES LEVEL |
| FRH | FLAT ROOF HEIGHT |

### FENCE

| | |
|---|---|
| BWF | BARBED WIRE FENCE |
| CBF | CLOSE BOARD FENCE |
| CIF | CORRUGATED IRON FENCE |
| CLF | CHAIN LINK FENCE |
| CPF | CRIMPED IRON FENCE |
| CHF | CHICKEN WIRE FENCE |
| IRF | IRON RAILING FENCE |
| PGF | POST & GRIDS FENCE |
| PCF | POST & CROSS FENCE |
| PRF | POST & RAIL FENCE |
| PWF | POST & WIRE FENCE |
| GATE | |
| STILE | |
| | TELEPHONE CABLE |
| | ELECTRICITY CABLE |

## NOTES

Tree species, as/if named on this plan, are for general information only and should be confirmed by a taxonomist prior to any detailed design.

Trees, canopies and boles, are shown diagrammatically ie circular, their true shape in plan will be different.

Additional abbreviations maybe present and not indicated above.

Kerb levels, if shown, are taken at the juction of kerb face and tarmac.

Boundaries, as shown, do not necessarily constitute legal boundaries.

This survey has been carried out to an accuracy consistent with the presentation scale shown. Therefore interrogated dimensions will be within the tolerance associated with said scale.

(C) D G Yeatman Surveying & Engineering Ltd

## SHEET LAYOUT




| Rev | By | Chkd | Apprvd | Date | Description |
|---|---|---|---|---|---|

Client

D G Yeatman Surveying & Engineering Ltd
82A York Road, Broadstone, Dorset, BH18 8EU
Tel: +44 (0)1202 658352 Fax: +44 (0)1202 240247
office@dgyeatman.co.uk
www.dgyeatman.co.uk

Project

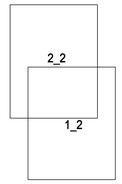Drawing

# LAND SURVEY
## 1 OF 2

| | | | |
|---|---|---|---|
| Surveyed by: | D.G.Y \ S.N.H \ M.M.T | Date: | 08.06 |
| Drawn by: | D.G.Y | Date: | 08.06 |
| Checked by: | | Date: | |
| Drawing No. | CANFORD-0806 | Revision | |

Drawing Scale: 1:200 @ A0

Drawing file path & name: Z:\PROJ\Jacobs\Bridge\CANFORD\BRIDGE-0806.dwg
Last saved by: D.G.Yeatman, 08.06.2006 at 11:47:00